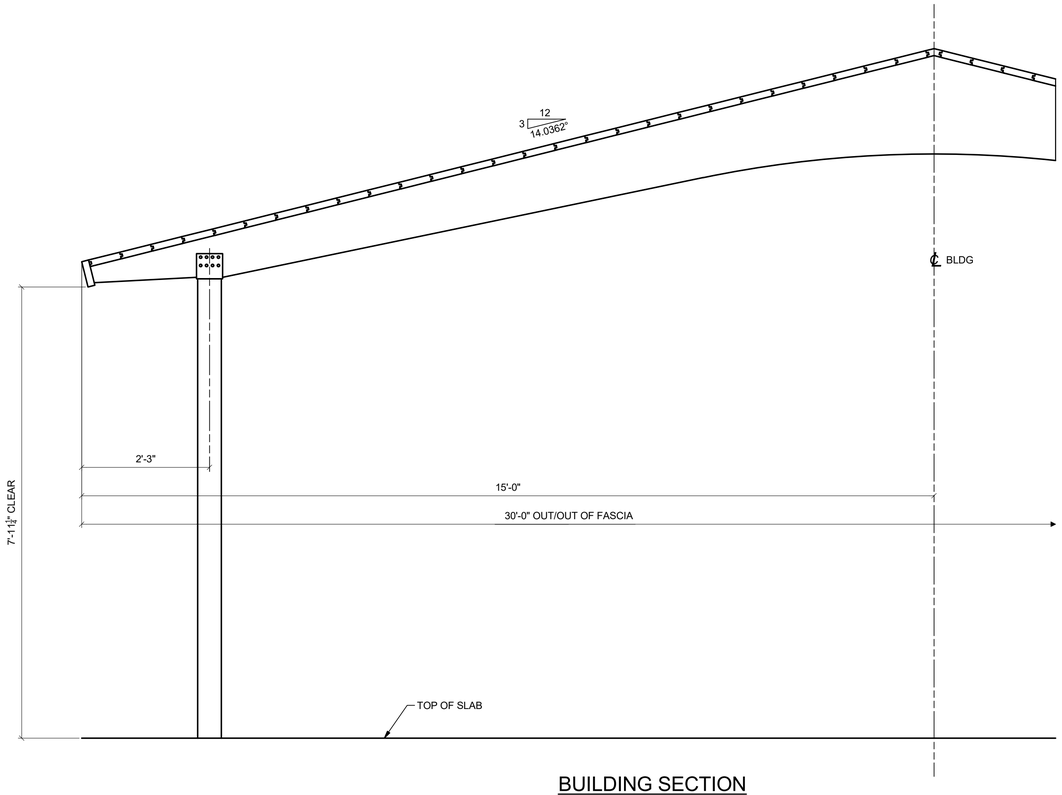

BUILDING SECTION
SCALE: 3/4" = 1'-0"

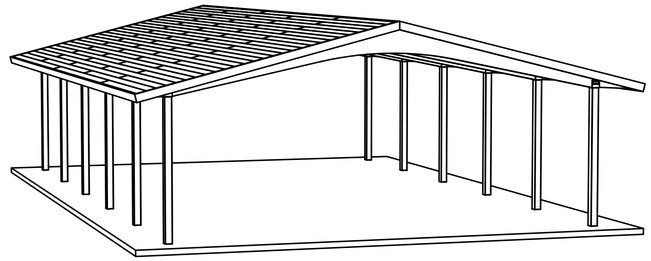

AUXILIARY VIEW

PLAN VIEW
SCALE: 3/16" = 1'-0"

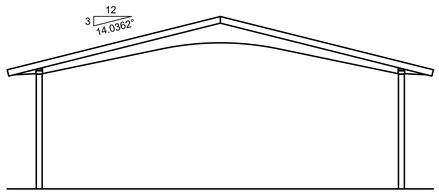

END ELEVATION
SCALE: 3/16" = 1'-0"

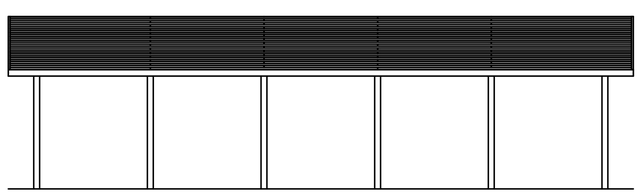

SIDE ELEVATION
SCALE: 3/16" = 1'-0"

PRELIMINARY DRAWING - NOT FOR CONSTRUCTION

These drawings are preliminary in design and are subject to change pending final engineering. All member sizes, dimensions, quantities, and locations have the potential to be altered. Only use the final engineered drawings when performing the construction of this structure.

THIS PRINT IS THE PROPERTY OF RCP SHELTERS AND IS NOT TO BE USED, COPIED, OR REPRODUCED WITHOUT THEIR EXPRESSED WRITTEN PERMISSION.

LW-G3044-03

RCP SHELTERS, INC.
2100 SE RAYS WAY STUART, FL 34994 PO BOX 25 STUART, FL 34995-0025
■ SHELTERS ■ PAVILIONS ■ BANDSHELLS ■ CONCESSIONS ■ KIOSKS ■ FABRIC SHADE
■ RESTROOMS ■ MINI-SHELTERS ■ DUGOUTS ■ FABRIC SAIL
Phone 800-525-0207 Fax 772-288-0207
www.rcpshelters.com Email info@rcpshelters.com

PROJ. NO.:	
DRAWN:	JCS 11/14/2019
CHK'D:	
REV 1:	
REV 2:	
REV 3:	
REV 4:	
SHOP NO.:	LW-G3044-03
EEC JOB NO.:	
SHEET NO.:	1 OF 3

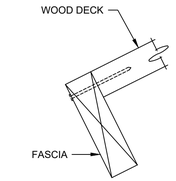

SECTION AA

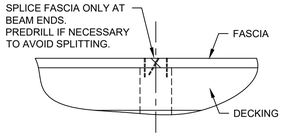

DETAIL A

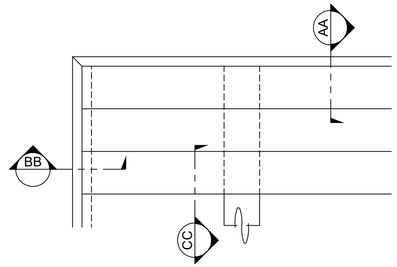

DECK PLAN AT CORNERS

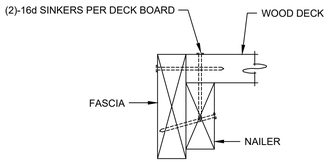

SECTION BB

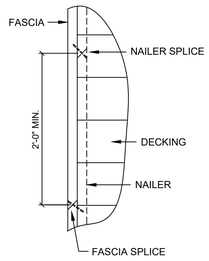

DETAIL B

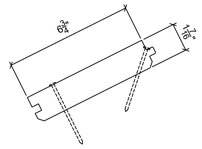

SECTION CC

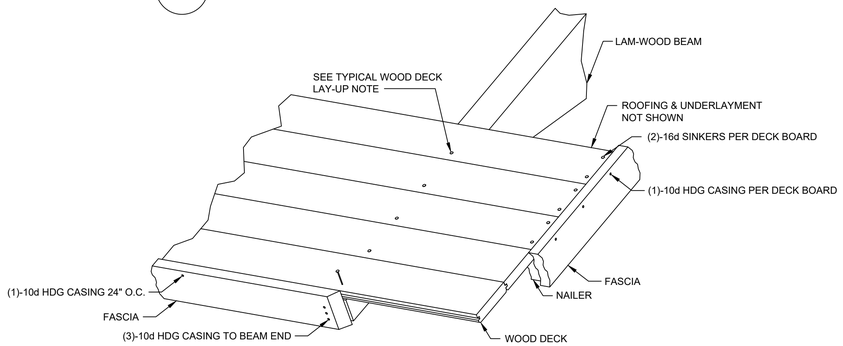

TYPICAL DECK LAY-UP

1. START LAYING DECK AT EAVE W/ TONGUES UP.
2. DRIVE COURSES TIGHT W/ BLOCKING.
3. TOE NAIL & FACE NAIL AT EACH SUPPORT (BEAMS) USING 16d COMMON NAILS.
4. SNAP CHALK LINE AT BUILDING RAKE & CUT DECKING STRAIGHT AND SQUARE.
5. DECKING IS FURNISHED IN SPECIFIED LENGTHS, ALTERNATE COURSES

FASCIA NOTES:

1. ALL FASCIA CORNERS AND SPLICES ARE TO BE MITERED.
2. SEE DETAILS A & B FOR SPLICE DETAILS.
3. ATTACH FASCIA WITH 10d HDG CASING NAILS:
   a. TO 2x4 NAILER - 24" O.C.
   b. TO BEAM ENDS - 3 NAILS PER FASCIA
   c. TO ENDS OF ROOF DECKING - 1 NAIL PER DECK BOARD
   d. AT CORNERS - 2 NAILS EACH DIRECTION
   e. OTHER LOCATIONS - 24" O.C. TO ROOF DECKING

2 x 4 NAILER

A. MITER ALL SPLICES
B. NAIL SPLICES TOGETHER WITH (2) 10d HDG CASING NAILS, DRIVE NAILS AT AN ANGLE TO AVOID PUNCHING THRU FASCIA.

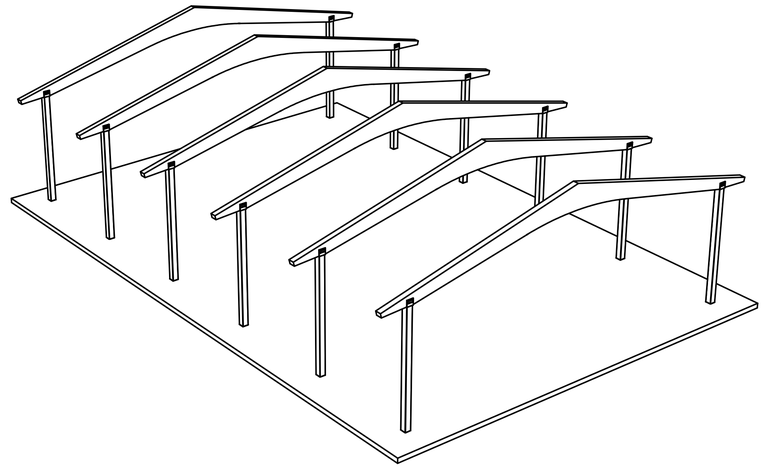

AUXILIARY FRAMING VIEW

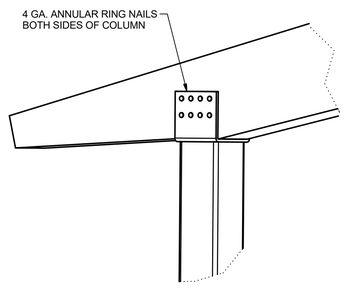

STEEL COLUMN TO BEAM ATTACHMENT

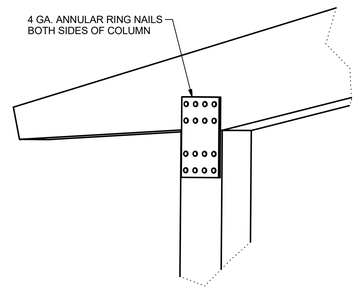

WOOD COLUMN TO BEAM ATTACHMENT

PRELIMINARY DRAWING - NOT FOR CONSTRUCTION

These drawings are preliminary in design and are subject to change pending final engineering. All member sizes, dimensions, quantities, and locations have the potential to be altered. Only use the final engineered drawings when performing the construction of this structure.

THIS PRINT IS THE PROPERTY OF RCP SHELTERS AND IS NOT TO BE USED, COPIED, OR REPRODUCED WITHOUT THEIR EXPRESSED WRITTEN PERMISSION.

LW-G3044-03

RCP SHELTERS, INC.
2100 SE RAYS WAY STUART, FL 34994 PO BOX 25 STUART, FL 34995-0025
■ SHELTERS ■ PAVILIONS ■ BANDSHELLS ■ CONCESSIONS ■ KIOSKS ■ FABRIC SHADE
■ RESTROOMS ■ BANDSHELLS ■ MINI-SHELTERS ■ DUGOUTS ■ FABRIC SAIL
Phone 800-525-0207 Fax 772-288-0207
www.rcpshelters.com Email info@rcpshelters.com

PROJ. NO.:

DRAWN: JCS 11/14/2019

CHK'D:

REV 1:

REV 2:

REV 3:

REV 4:

SHOP NO.: LW-G3044-03

EEC JOB NO.:

SHEET NO.: 2 OF 3

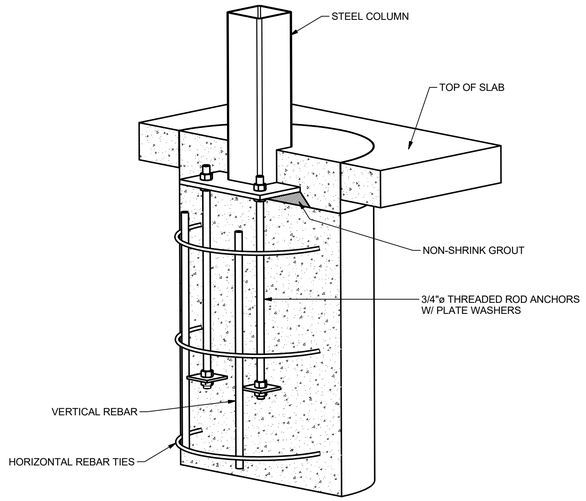

STEEL COLUMN PIER DETAIL

TYPICAL PIER DIAMETER IS BETWEEN 2'-0" AND 3'-0"±
TYPICAL PIER DEPTH IS BETWEEN 3'-6" AND 5'-6"±

ACTUAL DESIGN WILL VARY DUE TO BUILDING CODE
REQUIREMENTS AND MAY BE SUBSTANTIALLY LARGER.

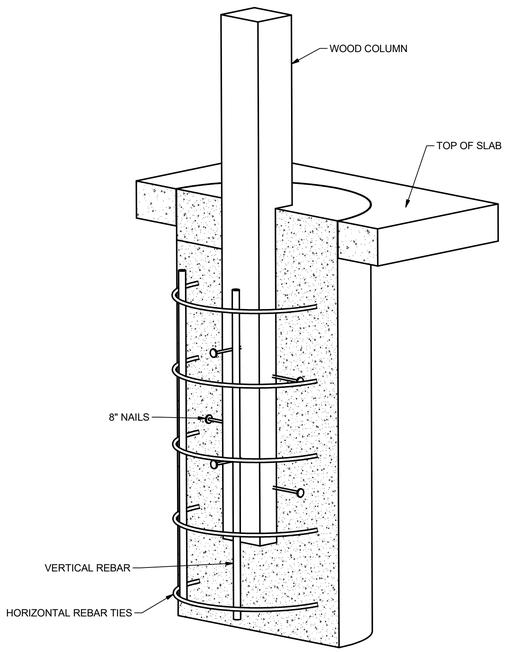

EMBEDDED WOOD COLUMN PIER DETAIL

TYPICAL PIER DIAMETER IS BETWEEN 2'-0" AND 3'-0"±
TYPICAL PIER DEPTH IS BETWEEN 3'-10" AND 6'-6"±

ACTUAL DESIGN WILL VARY DUE TO BUILDING CODE
REQUIREMENTS AND MAY BE SUBSTANTIALLY LARGER.

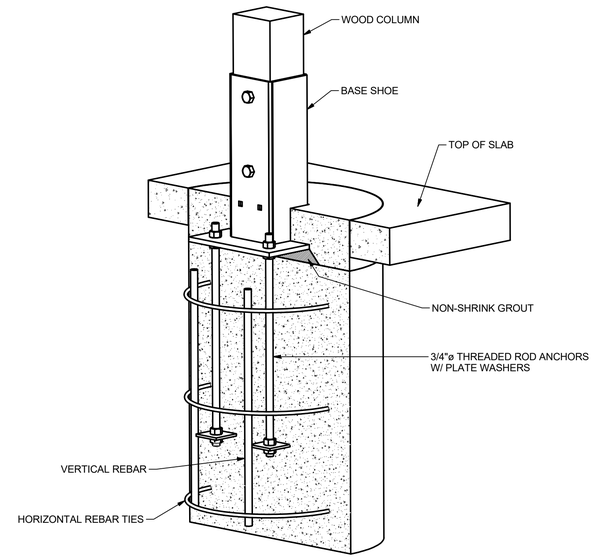

WOOD COLUMN BASE SHOE PIER DETAIL

TYPICAL PIER DIAMETER IS BETWEEN 2'-0" AND 3'-0"±
TYPICAL PIER DEPTH IS BETWEEN 3'-6" AND 5'-6"±

ACTUAL DESIGN WILL VARY DUE TO BUILDING CODE
REQUIREMENTS AND MAY BE SUBSTANTIALLY LARGER.

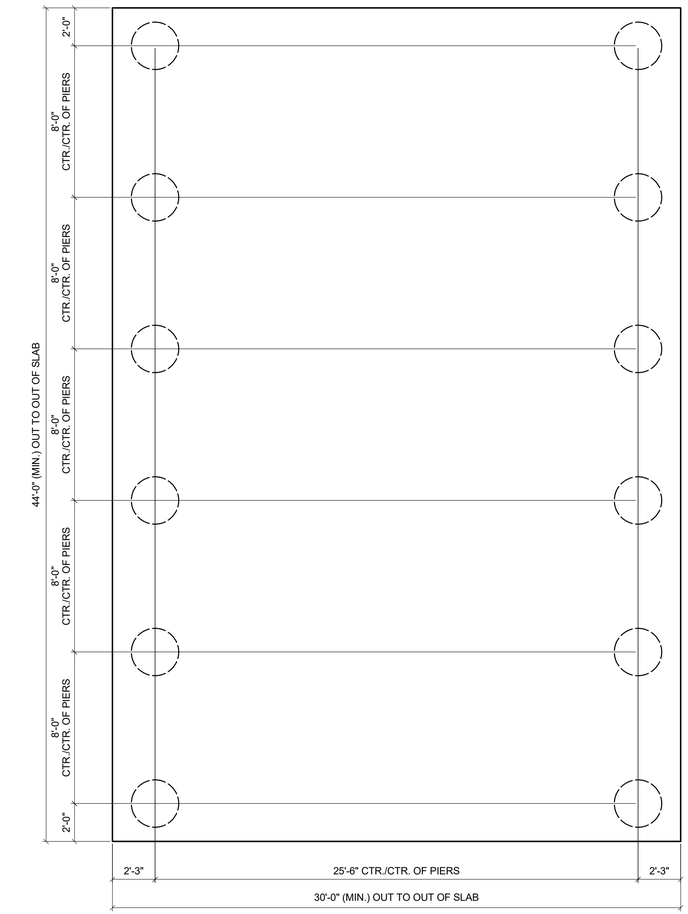

COLUMN PIER LAYOUT PLAN

SCALE: 1/4" = 1'-0"

PRELIMINARY DRAWING - NOT FOR CONSTRUCTION

These drawings are preliminary in design and are subject to change pending final engineering. All member sizes, dimensions, quantities, and locations have the potential to be altered. Only use the final engineered drawings when performing the construction of this structure.

THIS PRINT IS THE PROPERTY OF RCP SHELTERS AND IS NOT TO BE USED, COPIED, OR REPRODUCED WITHOUT THEIR EXPRESSED WRITTEN PERMISSION.

LW-G3044-03

RCP SHELTERS, INC.
2100 SE RAYS WAY STUART, FL 34994 PO BOX 25 STUART, FL 34995-0025
■ SHELTERS ■ PAVILIONS ■ CONCESSIONS ■ KIOSKS ■ FABRIC SHADE
■ RESTROOMS ■ BANDSHELLS ■ MINI-SHELTERS ■ DUGOUTS ■ FABRIC SAIL
Phone 800-525-0207 Fax 772-288-0207
www.rcpshelters.com Email info@rcpshelters.com

PROJ. NO.:

DRAWN: JCS 11/14/2019
CHK'D:
REV 1:
REV 2:
REV 3:
REV 4:
SHOP NO.: LW-G3044-03
EEC JOB NO.:
SHEET NO.: 3 OF 3

STEEL COLUMN COLOR: EVERGREEN
METAL ROOFING COLOR: SURREY BEIGE

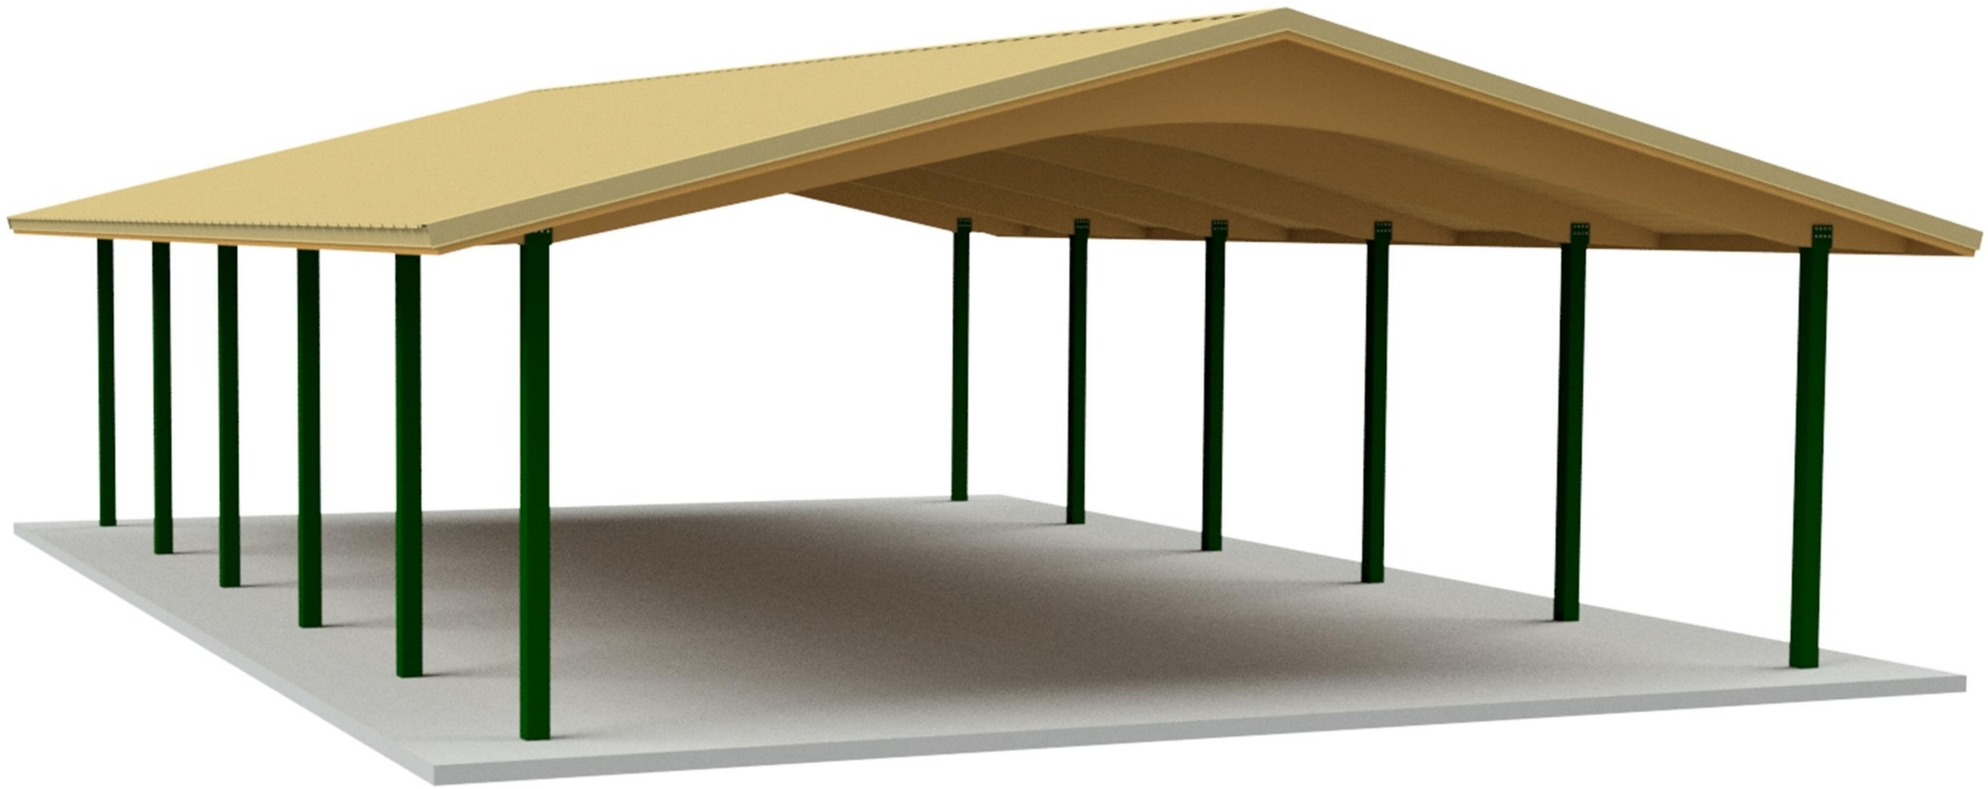

PRELIMINARY DRAWING - NOT FOR CONSTRUCTION

These drawings are preliminary in design and are subject to change pending final engineering. All member sizes, dimensions, quantities, and locations have the potential to be altered. Only use the final engineered drawings when performing the construction of this structure.

THIS PRINT IS THE PROPERTY OF RCP SHELTERS AND IS NOT TO BE USED, COPIED, OR REPRODUCED WITHOUT THEIR EXPRESSED WRITTEN PERMISSION.

LW-G3044-03

RCP SHELTERS, INC.
2100 SE RAYS WAY STUART, FL 34994 PO BOX 25 STUART, FL 34995-0025
■ SHELTERS ■ PAVILIONS ■ CONCESSIONS ■ KIOSKS ■ FABRIC SHADE
■ RESTROOMS ■ BANDSHELLS ■ MINI-SHELTERS ■ DUGOUTS ■ FABRIC SAIL
Phone 800-525-0207 Fax 772-288-0207
www.rcpshelters.com Email info@rcpshelters.com

PROJ. NO.:	
DRAWN:	JCS 11/14/2019
CHK'D:	
REV 1:	
REV 2:	
REV 3:	
REV 4:	
SHOP NO.:	LW-G3044-03
EEC JOB NO.:	
SHEET NO.:	APP A

STEEL COLUMN COLOR: EVERGREEN
SHINGLE ROOFING

PRELIMINARY DRAWING - NOT FOR CONSTRUCTION

These drawings are preliminary in design and are subject to change pending final engineering. All member sizes, dimensions, quantities, and locations have the potential to be altered. Only use the final engineered drawings when performing the construction of this structure.

THIS PRINT IS THE PROPERTY OF RCP SHELTERS AND IS NOT TO BE USED, COPIED, OR REPRODUCED WITHOUT THEIR EXPRESSED WRITTEN PERMISSION.

LW-G3044-03

RCP SHELTERS, INC.
2100 SE RAYS WAY STUART, FL 34994 PO BOX 25 STUART, FL 34995-0025
■ SHELTERS ■ PAVILIONS ■ CONCESSIONS ■ KIOSKS ■ FABRIC SHADE
■ RESTROOMS ■ BANDSHELLS ■ MINI-SHELTERS ■ DUGOUTS ■ FABRIC SAIL
Phone 800-525-0207 Fax 772-288-0207
www.rcpshelters.com Email info@rcpshelters.com

PROJ. NO.:	
DRAWN:	JCS 11/14/2019
CHK'D:	
REV 1:	
REV 2:	
REV 3:	
REV 4:	
SHOP NO.:	LW-G3044-03
EEC JOB NO.:	
SHEET NO.:	APP B

LAMINATED WOOD COLUMN
METAL ROOFING COLOR: SURREY BEIGE

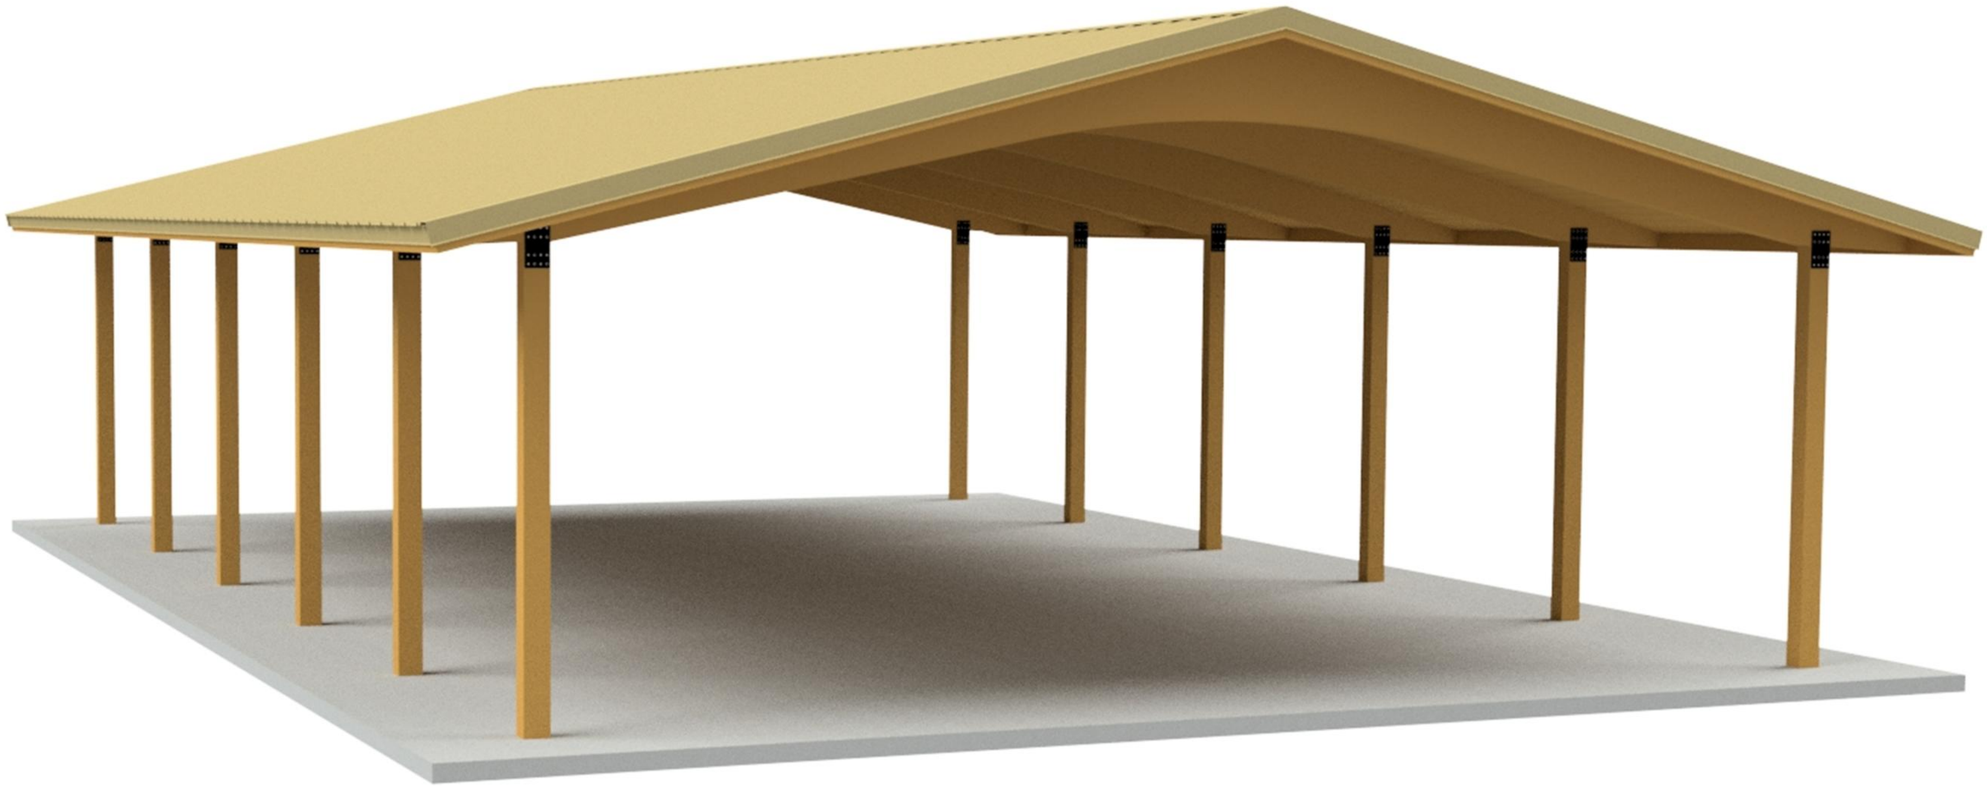

PRELIMINARY DRAWING - NOT FOR CONSTRUCTION

These drawings are preliminary in design and are subject to change pending final engineering. All member sizes, dimensions, quantities, and locations have the potential to be altered. Only use the final engineered drawings when performing the construction of this structure.

THIS PRINT IS THE PROPERTY OF RCP SHELTERS AND IS NOT TO BE USED, COPIED, OR REPRODUCED WITHOUT THEIR EXPRESSED WRITTEN PERMISSION.

LW-G3044-03

RCP SHELTERS, INC.
2100 SE RAYS WAY STUART, FL 34994 PO BOX 25 STUART, FL 34995-0025
■ SHELTERS ■ PAVILIONS ■ CONCESSIONS ■ KIOSKS ■ FABRIC SHADE
■ RESTROOMS ■ BANDSHELLS ■ MINI-SHELTERS ■ DUGOUTS ■ FABRIC SAIL
Phone 800-525-0207 Fax 772-288-0207
www.rcpshelters.com Email info@rcpshelters.com

PROJ. NO.:	
DRAWN:	JCS 11/14/2019
CHK'D:	
REV 1:	
REV 2:	
REV 3:	
REV 4:	
SHOP NO.:	LW-G3044-03
EEC JOB NO.:	
SHEET NO.:	APP C

LAMINATED WOOD COLUMN
SHINGLE ROOFING

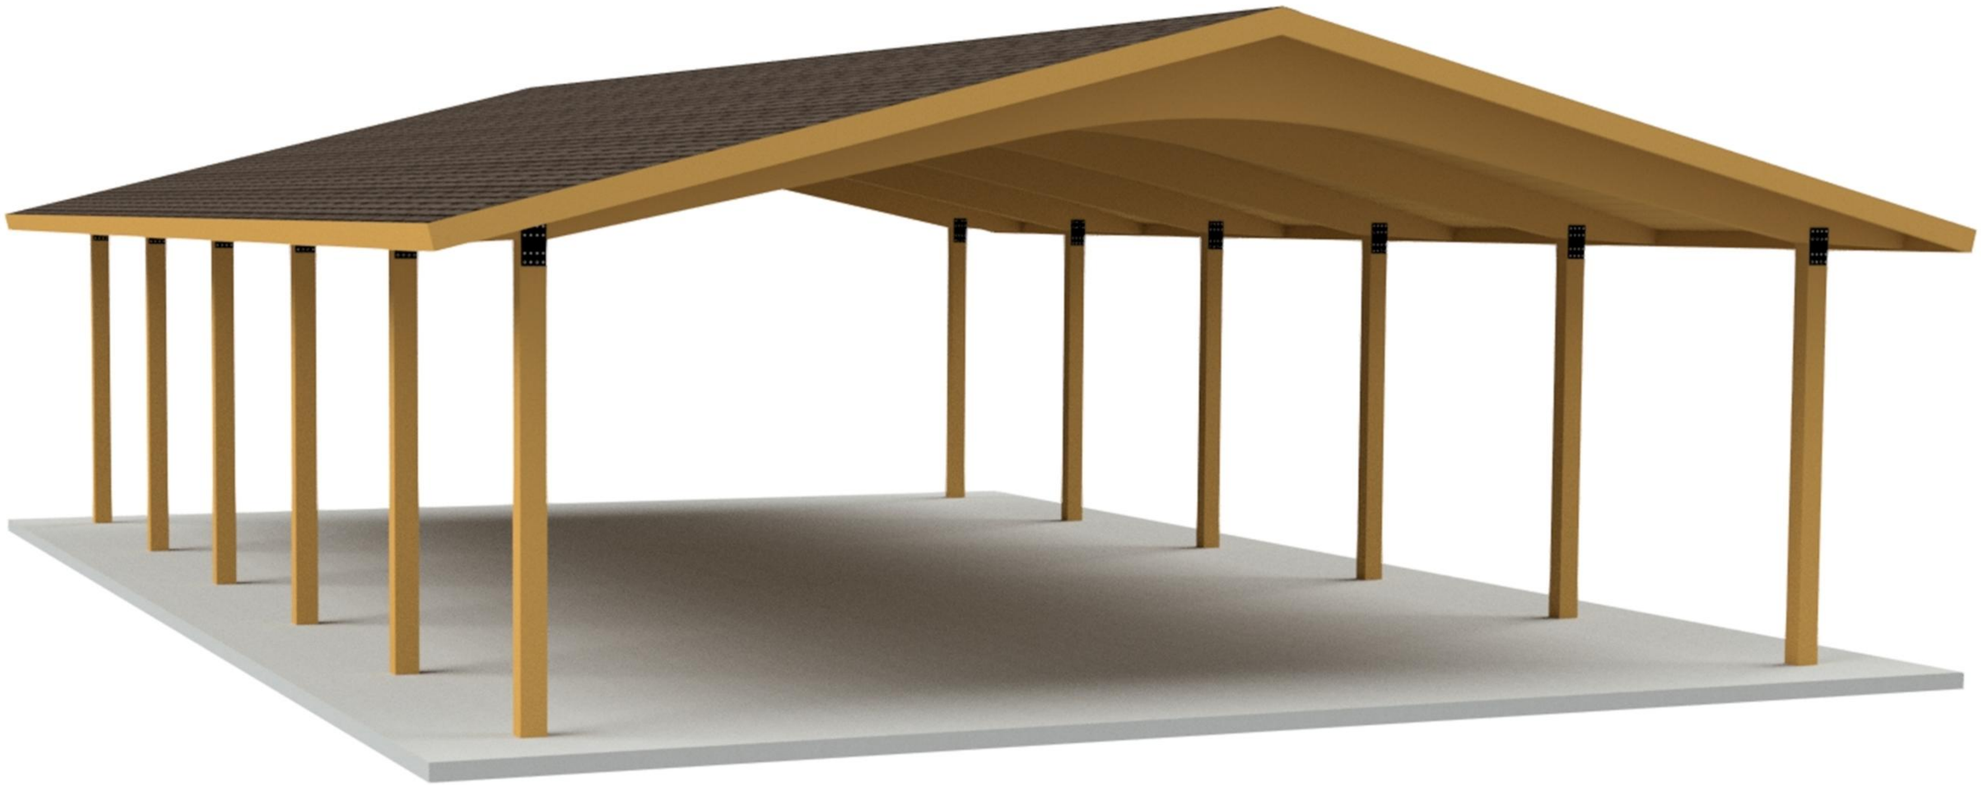

PRELIMINARY DRAWING - NOT FOR CONSTRUCTION

These drawings are preliminary in design and are subject to change pending final engineering. All member sizes, dimensions, quantities, and locations have the potential to be altered. Only use the final engineered drawings when performing the construction of this structure.

THIS PRINT IS THE PROPERTY OF RCP SHELTERS AND IS NOT TO BE USED, COPIED, OR REPRODUCED WITHOUT THEIR EXPRESSED WRITTEN PERMISSION.

LW-G3044-03

RCP SHELTERS, INC.
2100 SE RAYS WAY STUART, FL 34994 PO BOX 25 STUART, FL 34995-0025
■ SHELTERS ■ PAVILIONS ■ CONCESSIONS ■ KIOSKS ■ FABRIC SHADE
■ RESTROOMS ■ BANDSHELLS ■ MINI-SHELTERS ■ DUGOUTS ■ FABRIC SAIL
Phone 800-525-0207 Fax 772-288-0207
www.rcpshelters.com Email info@rcpshelters.com

PROJ. NO.:	
DRAWN:	JCS 11/14/2019
CHK'D:	
REV 1:	
REV 2:	
REV 3:	
REV 4:	
SHOP NO.:	LW-G3044-03
EEC JOB NO.:	
SHEET NO.:	APP D